


RBC PROPRIETARY AND CONFIDENTIAL INFORMATION
This document is the property of REGAL BELOIT CORPORATION ("RBC") including its subsidiaries and divisions and contains proprietary information of RBC. This document is loaned on the express condition that neither it nor the information contained therein shall be disclosed to others without the express written consent of RBC, and that the information shall be used by the recipient only as approved expressly by RBC. This document shall be returned to RBC upon its request. This document may be subject to certain restrictions under U.S. export control laws and regulations.

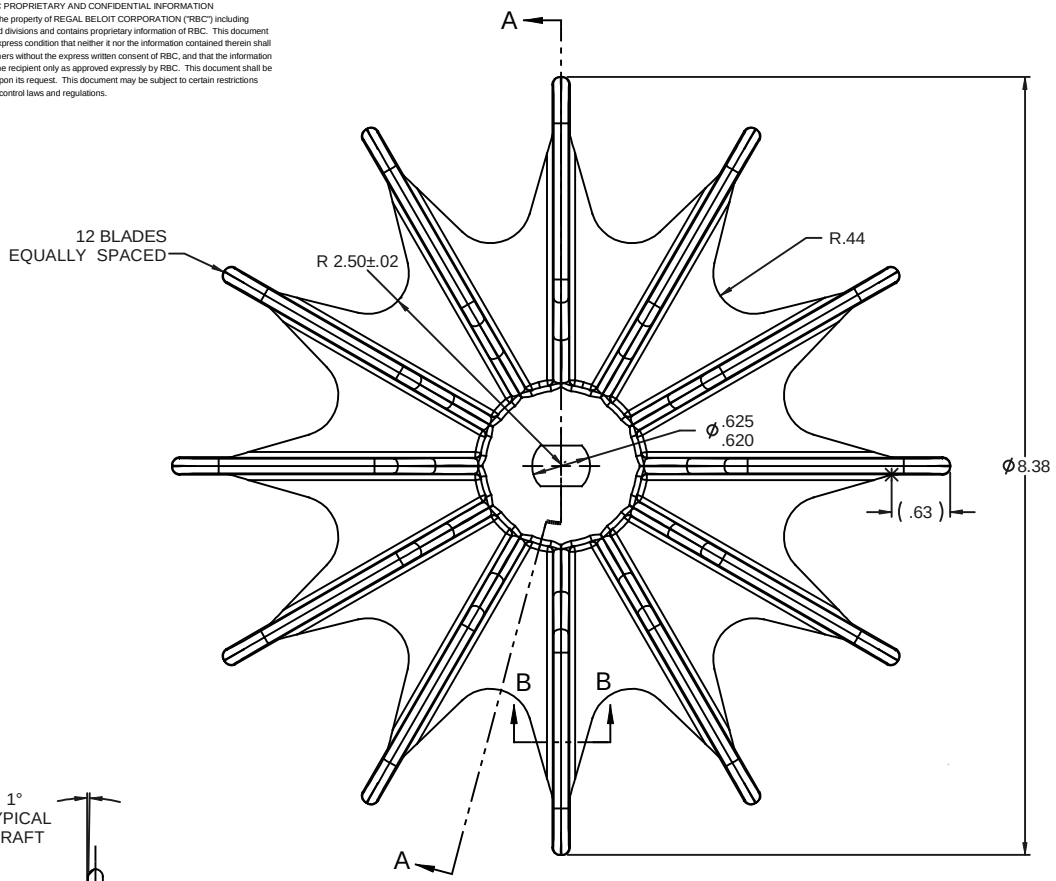

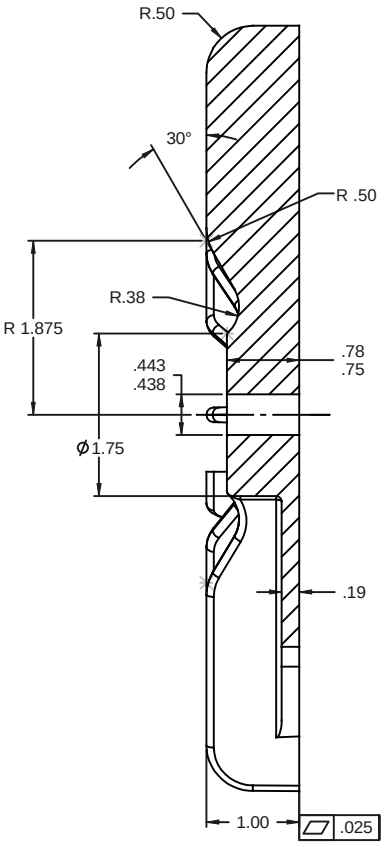

SECTION A-A

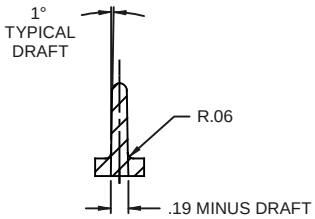

SECTION B-B

* MATERIAL BY PLASTIC TRADING COMPANY (RTP 199X50504 RTP Co.)
TESTED BY U.L. FOR ACCUMULATION OF STATIC ELECTRICITY
FILE #75276, #E57948 (TEMPERATURE)

ALTERNATE MATERIAL: DMS ENGINEERING PLASTICS (PP-60/CC/20/EC)

ITEM NO.	MATERIAL	ITEM REV.
01	SEE NOTE *	09
~~02~~	~~RTPESD C 202H~~	~~09~~

NO	REVISION	BY & DATE	CHK
--	REDRAWN IN SOLIDWORKS	MBR 12/30/07	
A	REDRAWN, ADDED ITEM REV. COL. OBSOLETED #02	GWS 6/11/99	

TOLERANCES UNLESS SPECIFIED
DEC INCHES
.X ±.1
.XX ±.01
.XXX ±.005
.XXXX ±.0005
ANG ±1/2°

REGAL-BELOIT CORPORATION

DRAWN	MM 2/1/74
CHK	RPB 2/28/74
APPR	JCW 6/24/74
TITLE	EXTERNAL FAN
	180 FAN
SCALE	3:4
REF	003511
MAT'L	SEE ABOVE
FMF	
FINISH	
PAGE	1 OF 1

THIRD ANGLE PROJECTION

RFP
PREV
NETWORK FILE NAME

SIZE	DRAWING NO	REV
B	003509	A

8/25/2008 3:30:17 PM